



Permit #F00142737

FilmL.A., Inc.
6255 W Sunset Blvd, 12th Floor
Hollywood, CA 90028
t: (213)977-8600 - f: (213)977-8601
www.filmla.com

Summary Information

Permit No: F00142737**Type of Permit:** FILMING**Release Date:** 09/24/2018**Production Company** TWENTIETH CENTURY FOX
TELEVISION**Insured Company** TWENTIETH CENTURY FOX
Name TELEVISION

Contact Phone No. 1 310-369-1000

Contact Phone No. 2 310-696-5734

Fax

Address 10201 W PICO BLVD, BUILDING 1
LOS ANGELES, California 90064**Production Title** SINGLE PARENT- EP107**Type of Production** TV Sitcom**Producer** Erin O'Malley**Director** tbd tbd**1st AD** Michael Risoli**Production Manager** Ryan Guellow**FilmL.A. Coordinator** Cody Penwell**Location Manager** Lucas Nalepinski

Primary Phone Mobile - 310-369-3586

Secondary Phone

Location Assistant n/a n/a

Primary Phone Mobile - 000-000-0000

Secondary Phone

Fees

Posting 300 \$69.00

Total Permit Fee \$2,939.00

Posting 900 \$207.00

Number of Locations 3

Posting Max \$759.00

Notification Charge \$510.00

FILMLA NON-REFUNDABLE FILM APPLICATION FEE \$685.00

LA CITY LANE AND STREET CLOSURE FEE \$624.00

LA CITY FIRE DEPARTMENT SPOT CHECK \$85.00
SURCHARGE



FilmL.A., Inc.
6255 W Sunset Blvd, 12th Floor
Hollywood, CA 90028
t: (213)977-8600 - f: (213)977-8601
www.filmla.com

Summary Information**Location****Location 1 of 3****Page 1 of 3**

Permit Number	F00142737	Location Manager	Lucas Nalepinski
Production Company	TWENTIETH CENTURY FOX TELEVISI...	Primary Phone	Mobile - 310-369-3586
Insured Company	TWENTIETH CENTURY FOX TELEVISI...	Secondary Phone	
Production Title	SINGLE PARENT- EP107		

Location Address 10720 Esther Ave, Los Angeles, CA, 90064**Location Type** Private Residence**Film Dates** 9/25/2018 - 9/25/2018 05:00 - 17:00 1 day**Open or Closed to the Public** Closed

Generic Conditions

- *Certain service and personnel fees required by jurisdictional agencies are not collected by FilmL.A. Any such fees must be paid directly to the appropriate agency, and a separate invoice will be provided to the permittee.
- *LA CITY AND/OR LA COUNTY FIRE CHECKLIST ATTACHED TO FINAL PERMIT. THE PERMITTEE IS RESPONSIBLE FOR COMPLETING CHECKLIST PRIOR TO FILMING ACTIVITY AT THIS LOCATION. NON COMPLIANCE MAY RESULT IN ASSIGNMENT OF A FIRE OFFICER.
- All closures impacting sidewalks must be implemented per WATCH manual, CA MUTCD TA-28 & TA-29
- Community Survey Obtained
- Equipment staging and vehicles may park on one side of the street only.
- Must Maintain 5' Clearance on Sidewalks/Walkways
- Must maintain local/emergency access
- No cast or crew parking on area streets
- No interference with merchant activity.
- No interference with vehicular or pedestrian traffic
- No stopping and setting up in residential areas before 7am or after 10pm without prior approval
- No stopping or setting up in front of merchants or residents without prior approval
- Number of uniformed officers listed on the permit is a minimum requirement.
- Permittee remains responsible for deploying a sufficient number of uniformed officers to provide traffic and crowd control to ensure the safety of the film crew and the public.
- Traffic control must be done in accordance w/MUTCD
- Traffic Officers Required
- Uniformed officers shall have a copy of the film permit in their possession and are required to confirm that all traffic control signage devices are in place.

Please see attached documents Esther Ave (closure) btwn Overland & Westwood - Single Parent (9-25-18).pdf
F00142737-Agent_Letter.pdf

Equipment on Location	Type	Quantity	Personnel on Location	Type	Quantity
	5 or 10 ton trucks	4		Cast	5



FilmL.A., Inc.
6255 W Sunset Blvd, 12th Floor
Hollywood, CA 90028
t: (213)977-8600 - f: (213)977-8601
www.filmla.com

Summary Information**Location****Location 1 of 3****Page 2 of 3**

Permit Number	F00142737	Location Manager	Lucas Nalepinski
Production Company	TWENTIETH CENTURY FOX TELEVISI...	Primary Phone	Mobile - 310-369-3586
Insured Company	TWENTIETH CENTURY FOX TELEVISI...	Secondary Phone	
Production Title	SINGLE PARENT- EP107		

Cast/Crew vehicles	65	Crew	65
Catering Truck	1	Extras	15
Condors	1	Off-Duty/Active	2
Cube Trucks	4	LAPD Officer(s)	
Generator	1	Spot Check	1
Motor Homes	2		
Picture vehicles	2		
Trailers	3		
Vans	3		

Filming Activities Atmospheric Smoke Effects; Drive ups & away; Equipment on property; Equipment on sidewalk & street; Equipment on sidewalk, in curb lane & across street; Exterior Dialogue; Exterior establishing shots; Exterior models against scenery; Intermittent traffic control - 2 minutes standard; Precision driving (within or below posted speed limit only); Camera/actors/equipment/dolly track/cable, all in the street and in the alley. Cable crossovers. ; exterior walk and talk.; LOCAL ACCESS ALLOWED DURING FULL CLOSURE OF ESTHER AVE AND THE ALLEY ; The precision driving shot is of the picture car, traveling westbound on Esther Ave, and it makes a sharp turn going north in the alley. Tires screech.;

Jurisdiction **Political:** Los Angeles City - Council District 05
Police: Los Angeles Police Department
Fire: Los Angeles City

Thomas Guide **Page:** 632
Grid: D6

Approvals FILMLA. CLOSURES
LOS ANGELES CITY DEPARTMENT OF PUBLIC WORKS
LOS ANGELES CITY POLICE DEPARTMENT
Donna Washington
Cairo Hunter
Gabriel Aleman

Parking **Base Camp** 10201 W PICO
Location Type : BLVD, Los Angeles,
Other Location CA, 90035
Crew Parking 10201 W PICO
Location Type : BLVD, Los Angeles,
Other Location CA, 90035

Posting "No Parking" signs S/S ESTHER AVE FROM WESTWOOD BLVD TO OVERLAND AVE
N/S ESTHER AVE FROM WESTWOOD BLVD GOING EAST 300' (THIS IS FOR CLEARANCE INTO THE ALLEY)
N/S ESTHER AVE 150 FT ACROSS FROM 10720 HOUSE
N/S AYRES AVE FROM WESTWOOD TO OVERLAND AVE



FilmL.A., Inc.
6255 W Sunset Blvd, 12th Floor
Hollywood, CA 90028
t: (213)977-8600 - f: (213)977-8601
www.filmla.com

Summary Information**Location****Location 1 of 3****Page 3 of 3**

Permit Number	F00142737	Location Manager	Lucas Nalepinski
Production Company	TWENTIETH CENTURY FOX TELEVISI...	Primary Phone	Mobile - 310-369-3586
Insured Company	TWENTIETH CENTURY FOX TELEVISI...	Secondary Phone	
Production Title	SINGLE PARENT- EP107		

Approximate Footage more than 1800**Log Number** 216937**Date(s)** 9/25/2018 to 9/25/2018**Time(s)** 05:00 to 22:00**Lane / Full Closure** FULL CLOSURE- ESTHER AVE., OVERLAND AVE- WESTWOOD BLVD**Approximate Footage** 0 - 300**Date(s)** 9/25/2018 to 9/25/2018**Time(s)** 05:00 to 17:00

**Summary Information****Location****Location 2 of 3****Page 1 of 2**

Permit Number	F00142737	Location Manager	Lucas Nalepinski
Production Company	TWENTIETH CENTURY FOX TELEVISI...	Primary Phone	Mobile - 310-369-3586
Insured Company	TWENTIETH CENTURY FOX TELEVISI...	Secondary Phone	
Production Title	SINGLE PARENT- EP107		

Location Address Alley East of Westwood Blvd., between Cushdon Ave. & Esther Ave., Los Angeles, CA 90064

Location Type Alley

Film Dates 9/25/2018 - 9/25/2018 05:00 - 17:00 1 day

Open or Closed to the Public Open

Generic Conditions *Certain service and personnel fees required by jurisdictional agencies are not collected by FilmL.A. Any such fees must be paid directly to the appropriate agency, and a separate invoice will be provided to the permittee.
*LA CITY AND/OR LA COUNTY FIRE CHECKLIST ATTACHED TO FINAL PERMIT. THE PERMITTEE IS RESPONSIBLE FOR COMPLETING CHECKLIST PRIOR TO FILMING ACTIVITY AT THIS LOCATION. NON COMPLIANCE MAY RESULT IN ASSIGNMENT OF A FIRE OFFICER.
All closures impacting sidewalks must be implemented per WATCH manual, CA MUTCD TA-28 & TA-29
Community Survey Obtained
Equipment staging and vehicles may park on one side of the street only.
Must Maintain 5' Clearance on Sidewalks/Walkways
Must maintain local/emergency access
No cast or crew parking on area streets
No interference with merchant activity.
No interference with vehicular or pedestrian traffic
No stopping and setting up in residential areas before 7am or after 10pm without prior approval
No stopping or setting up in front of merchants or residents without prior approval
Number of uniformed officers listed on the permit is a minimum requirement.
Permittee remains responsible for deploying a sufficient number of uniformed officers to provide traffic and crowd control to ensure the safety of the film crew and the public.
Traffic control must be done in accordance w/MUTCD
Traffic Officers Required
Uniformed officers shall have a copy of the film permit in their possession and are required to confirm that all traffic control signage devices are in place.

Please see attached document Esther Ave (closure) btwn Overland & Westwood - Single Parent (9-25-18).pdf



FilmL.A., Inc.
6255 W Sunset Blvd, 12th Floor
Hollywood, CA 90028
t: (213)977-8600 - f: (213)977-8601
www.filmla.com

Summary Information**Location****Location 2 of 3****Page 2 of 2**

Permit Number	F00142737	Location Manager	Lucas Nalepinski
Production Company	TWENTIETH CENTURY FOX TELEVISI...	Primary Phone	Mobile - 310-369-3586
Insured Company	TWENTIETH CENTURY FOX TELEVISI...	Secondary Phone	
Production Title	SINGLE PARENT- EP107		

Equipment on Location	Type	Quantity	Personnel on Location	Type	Quantity
	5 or 10 ton trucks	4		Cast	5
	Cast/Crew vehicles	65		Crew	65
	Catering Truck	1		Extras	15
	Condors	1		Off-Duty/Active	2
	Cube Trucks	4		LAPD Officer(s)	
	Generator	1		Spot Check	1
	Motor Homes	2			
	Picture vehicles	2			
	Trailers	3			
	Vans	4			

Filming Activities Camera in car; Drive ups & away; Driving shots; Equipment on sidewalk & street; Equipment on sidewalk, in curb lane & across street; Exterior establishing shots; Intermittent traffic control - 2 minutes standard; Precision driving (within or below posted speed limit only); Scene of picture car driving down Esther Ave going Westbound, and turns north into the alley, quickly and tires screech. Camera/equipment/dolly track in street and in alley; LOCAL ACCESS ALLOWED IN ALLEY DURING CLOSURE TO GET TO GARAGES;

Jurisdiction	Political: Los Angeles City - Council District 05	Police: Los Angeles Police Department	Fire: Los Angeles City
---------------------	--	--	-------------------------------

Approvals	FILMLA. CLOSURES	Donna Washington
	LOS ANGELES CITY DEPARTMENT OF PUBLIC WORKS	Cairo Hunter
	LOS ANGELES CITY POLICE DEPARTMENT	Gabriel Aleman

Parking	Base Camp	10201 W PICO	Crew Parking	10201 W PICO
	Location Type :	BLVD, Los Angeles,	Location Type :	BLVD, Los Angeles,
	Other Location	CA, 90035	Other Location	CA, 90035

Lane / Full Closure FULL CLOSURE- ALLEY EAST OF WESTWOOD BLVD BETWEEN CUSHDON AVE AND ESTHER AVE

Approximate Footage 0 - 300

Date(s) 9/25/2018 to 9/25/2018

Time(s) 05:00 to 17:00



FilmL.A., Inc.
6255 W Sunset Blvd, 12th Floor
Hollywood, CA 90028
t: (213)977-8600 - f: (213)977-8601
www.filmla.com

Summary Information**Location****Location 3 of 3****Page 1 of 3**

Permit Number	F00142737	Location Manager	Lucas Nalepinski
Production Company	TWENTIETH CENTURY FOX TELEVISI...	Primary Phone	Mobile - 310-369-3586
Insured Company	TWENTIETH CENTURY FOX TELEVISI...	Secondary Phone	
Production Title	SINGLE PARENT- EP107		

Location Address 10302 Tennessee Ave, Los Angeles, CA, 90064**Location Type** Private Residence**Film Dates** 9/26/2018 - 9/26/2018 07:00 - 19:00 1 day**Open or Closed to the Public** Closed

Generic Conditions

- *Certain service and personnel fees required by jurisdictional agencies are not collected by FilmL.A. Any such fees must be paid directly to the appropriate agency, and a separate invoice will be provided to the permittee.
- *LA CITY AND/OR LA COUNTY FIRE CHECKLIST ATTACHED TO FINAL PERMIT. THE PERMITTEE IS RESPONSIBLE FOR COMPLETING CHECKLIST PRIOR TO FILMING ACTIVITY AT THIS LOCATION. NON COMPLIANCE MAY RESULT IN ASSIGNMENT OF A FIRE OFFICER.
- All closures impacting sidewalks must be implemented per WATCH manual, CA MUTCD TA-28 & TA-29
- Community Survey Obtained
- Equipment staging and vehicles may park on one side of the street only.
- Must Maintain 5' Clearance on Sidewalks/Walkways
- Must maintain local/emergency access
- No cast or crew parking on area streets
- No interference with merchant activity.
- No interference with vehicular or pedestrian traffic
- No stopping and setting up in residential areas before 7am or after 10pm without prior approval
- No stopping or setting up in front of merchants or residents without prior approval
- Number of uniformed officers listed on the permit is a minimum requirement.
- Permittee remains responsible for deploying a sufficient number of uniformed officers to provide traffic and crowd control to ensure the safety of the film crew and the public.
- Traffic control must be done in accordance w/MUTCD
- Traffic Officers Required
- Uniformed officers shall have a copy of the film permit in their possession and are required to confirm that all traffic control signage devices are in place.

Please see attached document Tennessee Ave (closure) btwn Fox Hills Dr & Kerwood Ave - Single Parent.pdf

Equipment on Location	Type	Quantity	Personnel on Location	Type	Quantity
	5 or 10 ton trucks	4		Cast	5



FilmL.A., Inc.
6255 W Sunset Blvd, 12th Floor
Hollywood, CA 90028
t: (213)977-8600 - f: (213)977-8601
www.filmla.com

Summary Information**Location****Location 3 of 3****Page 2 of 3**

Permit Number	F00142737	Location Manager	Lucas Nalepinski
Production Company	TWENTIETH CENTURY FOX TELEVISI...	Primary Phone	Mobile - 310-369-3586
Insured Company	TWENTIETH CENTURY FOX TELEVISI...	Secondary Phone	
Production Title	SINGLE PARENT- EP107		

Cast/Crew vehicles	60	Crew	60
Catering Truck	1	Off-Duty/Active	2
Cube Trucks	4	LAPD Officer(s)	
Generator	1	Spot Check	1
Honey Wagons	1		
Motor Homes	2		
Picture vehicles	2		
Portable restrooms	1		
Trailers	2		
Vans	3		

Filming Activities Drive ups & away; Equipment on property; Equipment on sidewalk & street; Equipment on sidewalk, in curb lane & across street; Exterior Dialogue; Exterior establishing shots; Exterior models against scenery; Intermittent traffic control - 2 minutes standard; walk and talk, camera/actors/equipment in the street, cable crossovers also in street; LOCAL ACCESS DURING FULL CLOSURE;

Jurisdiction	Political: Los Angeles City - Council District 05	Police: Los Angeles Police Department	Fire: Los Angeles City
---------------------	--	--	-------------------------------

Thomas Guide Page: 632**Grid:** E4

Approvals	FILMLA. CLOSURES	Donna Washington
	LOS ANGELES CITY DEPARTMENT OF PUBLIC WORKS	Cairo Hunter
	LOS ANGELES CITY POLICE DEPARTMENT	Gabriel Aleman

Parking	Base Camp	10201 West Pico	Crew	10201 West Pico
	Location	Boulevard, Los	Parking	Boulevard, Los
	Type : Other	Angeles, CA, 90064	Location	Angeles, CA, 90064
	Location		Type : Other	
			Location	

Posting "No Parking" signs S/S TENNESSEE AVE., FOX HILLS DR- WEST 300' (FOR TRUCKS)
N/S TENNESSEE AVE 150 FT ACROSS FROM 10302 TENNESSEE AVE (FOR PICTURE)
N/S TENNESSEE AVE., KERWOOD AVE GOING EAST 300' (FOR TRUCKS)
S/S TENNESSEE AVE 150 FT ACROSS FROM 10343 TENNESSEE AVE (FOR PICTURE)



FilmL.A., Inc.
6255 W Sunset Blvd, 12th Floor
Hollywood, CA 90028
t: (213)977-8600 - f: (213)977-8601
www.filmla.com

Summary Information**Location****Location 3 of 3****Page 3 of 3**

Permit Number	F00142737	Location Manager	Lucas Nalepinski
Production Company	TWENTIETH CENTURY FOX TELEVISI...	Primary Phone	Mobile - 310-369-3586
Insured Company	TWENTIETH CENTURY FOX TELEVISI...	Secondary Phone	
Production Title	SINGLE PARENT- EP107		

Approximate Footage 601 - 900**Log Number** 217131**Date(s)** 9/26/2018 to 9/26/2018**Time(s)** 07:00 to 22:00**Posting "No Parking" signs** E/S OF KERWOOD AVE., TENNESSEE AVE. - NORTH 150FT (FOR THE GENNY)**Approximate Footage** 0 - 300**Log Number** 217185**Date(s)** 9/26/2018 to 9/26/2018**Time(s)** 07:00 to 22:00**Lane / Full Closure** FULL CLOSURE- TENNESSEE AVE., KERWOOD AVE- FOX HILLS DR**Approximate Footage** 0 - 300**Date(s)** 9/26/2018 to 9/26/2018**Time(s)** 07:00 to 19:00



③ TRAFFIC SIGNAL
● TRAFFIC CONE
I TYPE I W/ SIGN
HIGH LEVEL WARNING DEVICE


TCP FOR: **20TH CENTURY FOX:
"SINGLE PARENT"**

LOCATION: ALLEY CLOSURE - EAST OF WESTWOOD BTWN CUSHDON & ESTHER CLOSURE - ESTHER AVE FROM OVERLAND AVE TO WESTWOOD BLVD LOS ANGELES, CALIFORNIA

CONTACT: ELISA SMITH
OFFICE# 213-763-9000
LUCAS NALEPINSKI
PH# 310-369-3586

JCL TRAFFIC SERVICES
(213) 622-9775
C31-CA Lic # 805357

DATE: _____ REVISIONS: _____ DRAFTER: MANDI MEUNIER SCALE: N.T.S. FILM LA: CP

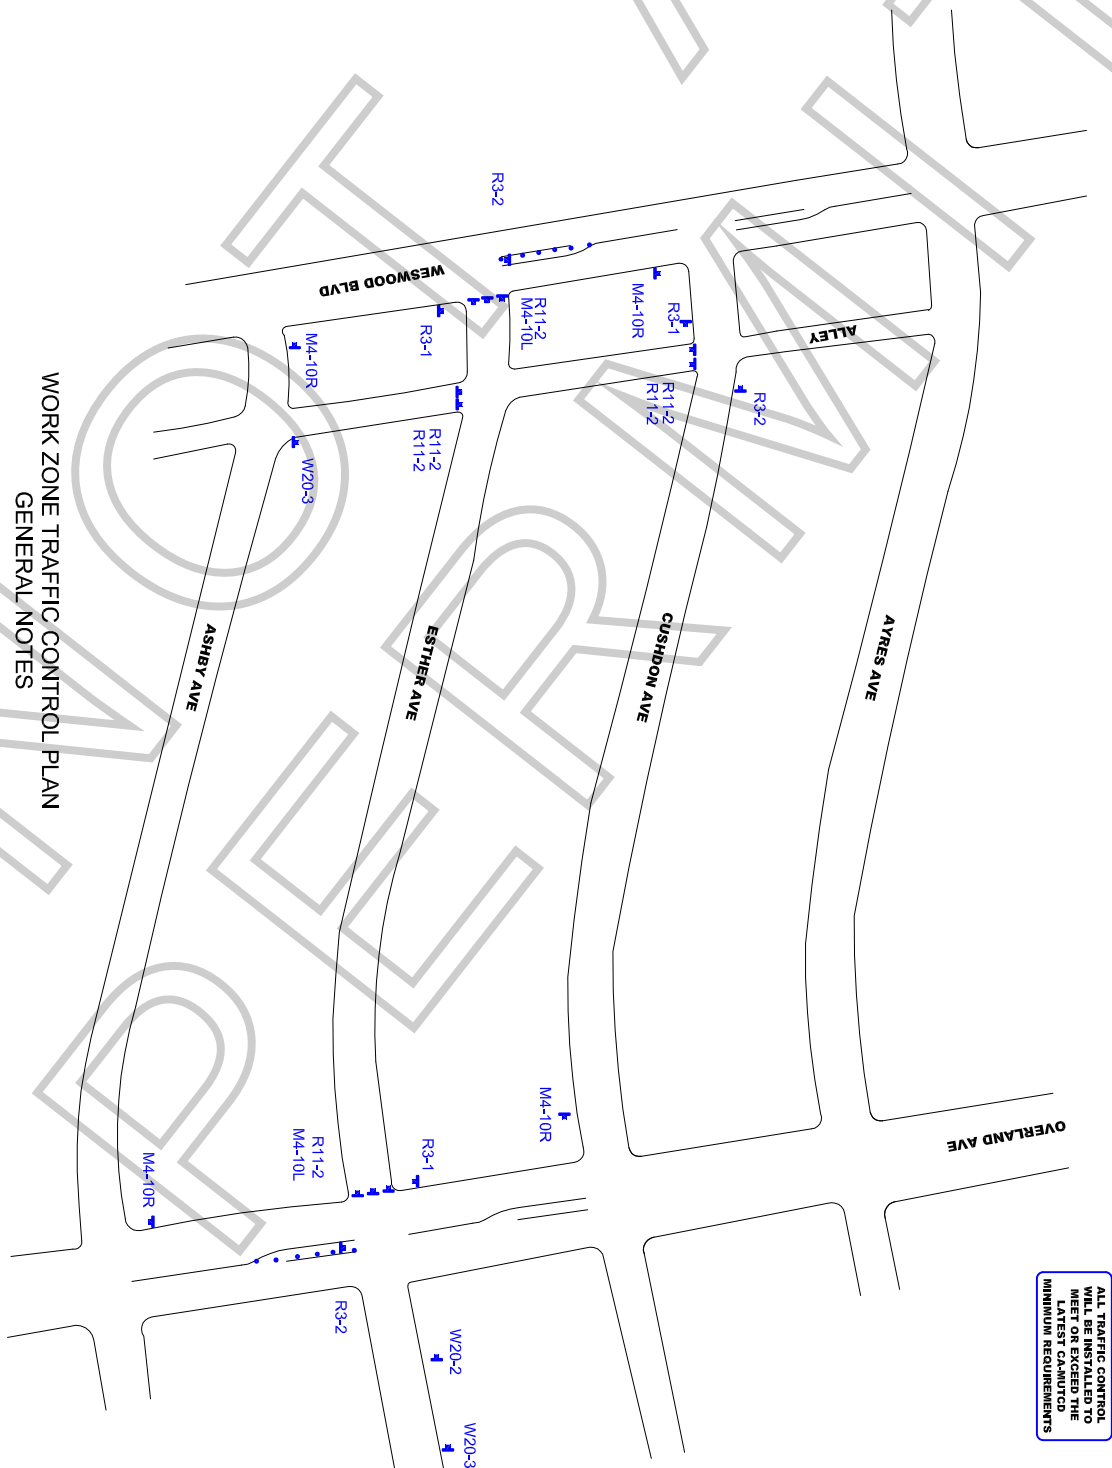

ALL TRAFFIC CONTROL
WILL BE INSTALLED TO
MEET OR EXCEED THE
LATEST CALMUTCD
MINIMUM REQUIREMENTS

- WORK ZONE TRAFFIC CONTROL PLAN
GENERAL NOTES
1. DATE/TIME: 9-25-18 FROM 05:00 HOURS TO 17:00 HOURS.
 2. ALL SIGNING, STRIPING, AND TRAFFIC CONTROL DEVICES SHALL CONFORM TO THE (CURRENT) STATE OF CALIFORNIA DEPARTMENT OF TRANSPORTATION (CALTRANS) STANDARD PLANS AND STANDARD SPECIFICATIONS, CALIFORNIA MUTCD, AND ANY ADDENDUMS THERETO, AND AS SHOWN ON THESE PLANS. SYMBOLS AND ABBREVIATIONS USED ARE SHOWN ON CALTRANS STANDARD PLANS.
 3. THERE WILL BE NO INTERFERENCE WITH TRAFFIC SIGNALS OR CROSSWALKS.
 4. CONES WILL BE 28" MINIMUM HEIGHT AND HAVE REFLECTORIZED SLEEVES FOR NIGHT WORK.
 5. POLICE WILL DIRECT TRAFFIC IF NECESSARY.

APPOINTMENT OF FILM THIS PRODUCTION SERVICES, INC. AS AUTHORIZED AGENT AND REPRESENTATIVE

I certify that I am a representative of 20th Century Fox Television ("Principal") and am
Name of "Principal" / Production Company

authorized to enter into binding contractual agreements on Principal's behalf provided Principal has pre-approved such agreements. I further certify that I am authorized by principal to appoint other representatives and agents for Principal and to give such representatives and agents authority to enter into and bind Principal to agreements relating to the issuance and compliance with location film (e.g. theatrical, television, commercial, and other motion picture filming) and still photographic permits, including the permits themselves and any riders to such permits. Acting on the behalf of Principal in my capacity as it's authorized representative, I appoint Film This Production Services, Inc. (a.k.a. Film This) and it's employees and agents ("Film This") as Principal's authorized representatives and agents to apply for and receive location film (e.g. theatrical, television, commercial, and other motion picture filming) and still photographic permits on behalf of Principal through the *FILML.A., INC.* for any city, county or other jurisdiction where *FILML.A., INC.* operates, in accordance with Principal's instructions, to negotiate, discuss, accept, modify, agree to bind the Principal to the terms and conditions of such permits (including any restrictions and/or community guidelines applicable to any such permit) and to execute such permits on behalf of Principal. Principal understands, acknowledges and agrees that it (and/or it's insurer) remains responsible for liable and all obligations imposed by or incidental to any permit or rider issued to Principal signed by an employee or agent of (including any coordinator, runner or messenger used by) Film This. Principal further agrees to comply with the terms and conditions of any such permits and hereby appoints Film This as an authorized representative to facilitate compliance with such terms and conditions following issuance of such permits and to enter into agreements for Principal with respect thereto. Any person, City, agency, entity or organization (including *FILML.A., INC.* and any city, county or other jurisdiction where *FILML.A., INC.* operates) may rely on this appointment and not need obtain any further authorization for any act described herein. An original or faxed copy of this appointment shall be sufficient and may be treated as an original for all purposes. The appointment may be revoked by Principal at anytime in writing delivered to *FILML.A., INC.*, but in any case shall expire one (1) year from the date of execution set forth below.

I declare under penalty of perjury under the laws of the State of California that I am authorized to appoint Film This as an agent for Principal and based on that authority I hereby appoint Film This as Principal's agent as set forth herein.

Dated 10/30/17

By Lucas Nalepinski
Representative's Signature

20th Century Fox Television
Name of "Principal" (Production Company)

10201 W Pico Blvd
Principal's Address

Lucas Nalepinski
Print Principal Representative's Name

Los Angeles Ca 90064
City, State, Zip Code

Location manager
Representative's Title (i.e. UPM, Loc Mgr)

(617) 283-3156
Principal's Telephone Number



- ③ TRAFFIC SIGNAL
- TRAFFIC CONE
- ⚡ TYPE I W/ SIGN
- ⚡ HIGH LEVEL WARNING DEVICE


TCP FOR: **20TH CENTURY FOX:**
"SINGLE PARENT"

LOCATION: ALLEY CLOSURE - EAST OF WESTWOOD BTWN CUSHDON & ESTHER CLOSURE - ESTHER AVE FROM OVERLAND AVD TO WESTWOOD BLVD
LOS ANGELES, CALIFORNIA

CONTACT: ELISA SMITH
OFFICE# 213-763-9000
LUCAS NALEPINSKI
PH# 310-369-3586

JCL TRAFFIC SERVICES
(213) 622-9775
C31-CA Lic # 805357

DATE: _____ REVISIONS: _____ DRAFTER: MANDI MEUNIER SCALE: N.T.S. FILM LA: CP

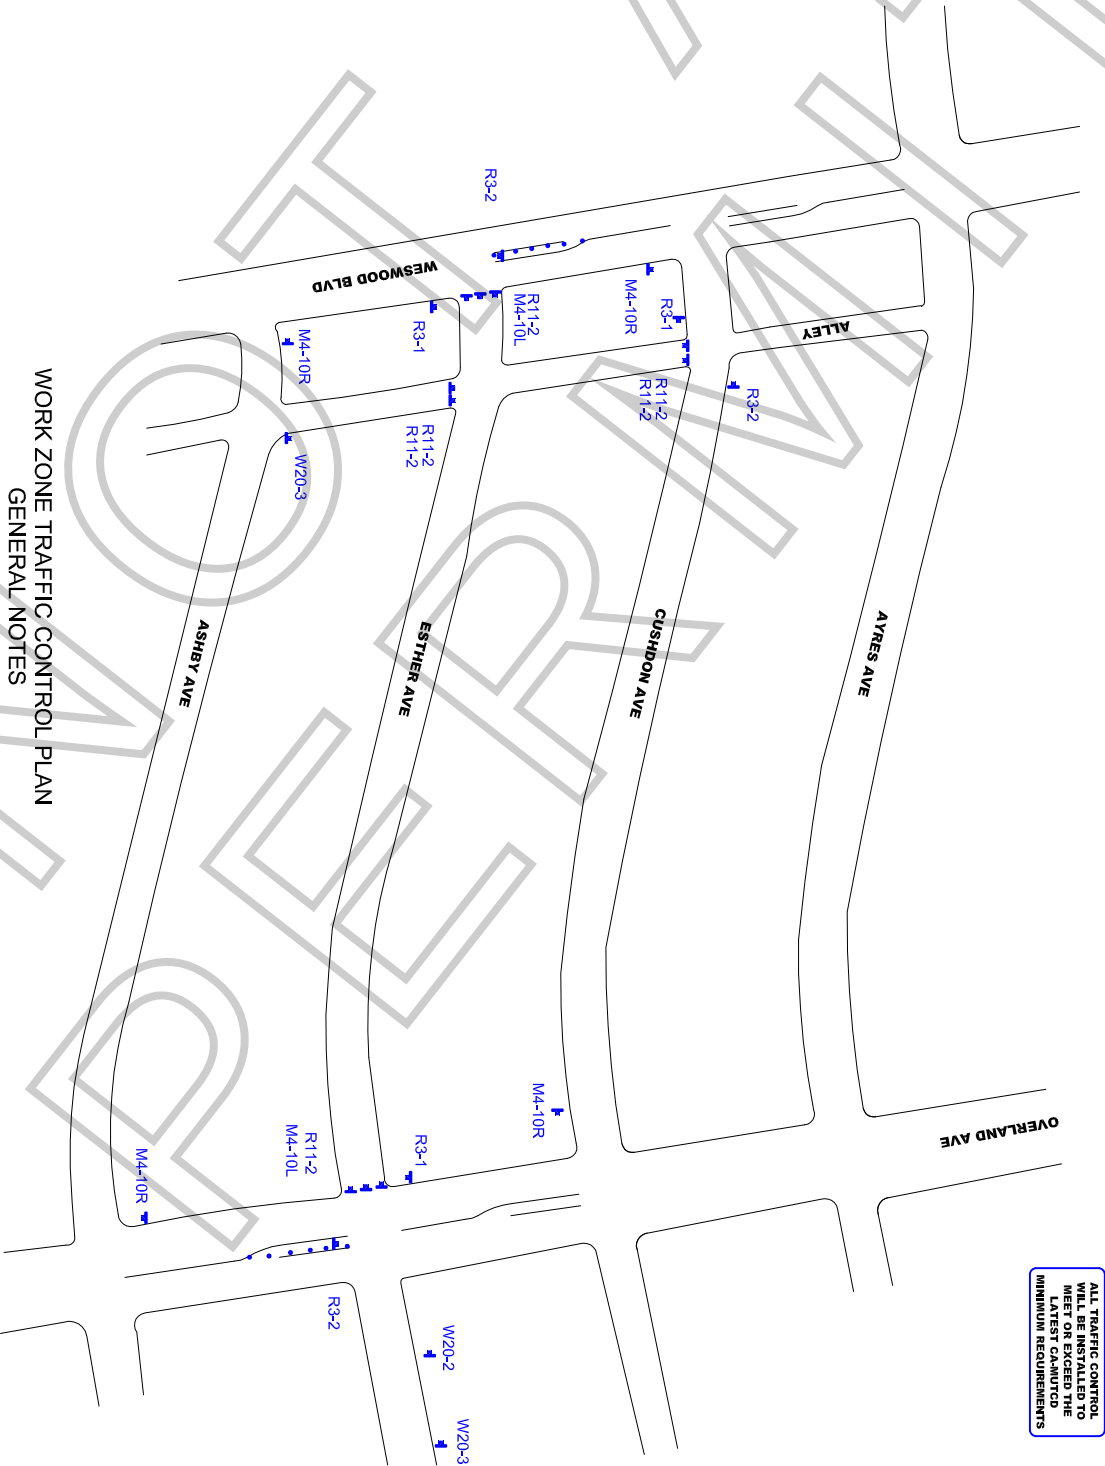


ALL TRAFFIC CONTROL
WILL BE INSTALLED TO
MEET OR EXCEED THE
LATEST CALMUTCD
MINIMUM REQUIREMENTS

- WORK ZONE TRAFFIC CONTROL PLAN
GENERAL NOTES
1. DATE/TIME: 9-25-18 FROM 05:00 HOURS TO 17:00 HOURS.
 2. ALL SIGNING, STRIPING, AND TRAFFIC CONTROL DEVICES SHALL CONFORM TO THE (CURRENT) STATE OF CALIFORNIA DEPARTMENT OF TRANSPORTATION (CALTRANS) STANDARD PLANS AND STANDARD SPECIFICATIONS, CALIFORNIA MUTCD, AND ANY ADDENDUMS THERETO, AND AS SHOWN ON THESE PLANS. SYMBOLS AND ABBREVIATIONS USED ARE SHOWN ON CALTRANS STANDARD PLANS.
 3. THERE WILL BE NO INTERFERENCE WITH TRAFFIC SIGNALS OR CROSSWALKS.
 4. CONES WILL BE 28" MINIMUM HEIGHT AND HAVE REFLECTORIZED SLEEVES FOR NIGHT WORK.
 5. POLICE WILL DIRECT TRAFFIC IF NECESSARY.

-  R3-1
-  R3-2
-  R11-4
-  R11-2
-  SC3
-  M4-10(L)
-  M4-10(R)
-  W20-2
-  W20-3
-  ROAD
CLOSED
AHEAD
-  ROAD
CLOSED
AHEAD

TYPE I W/ SIGN

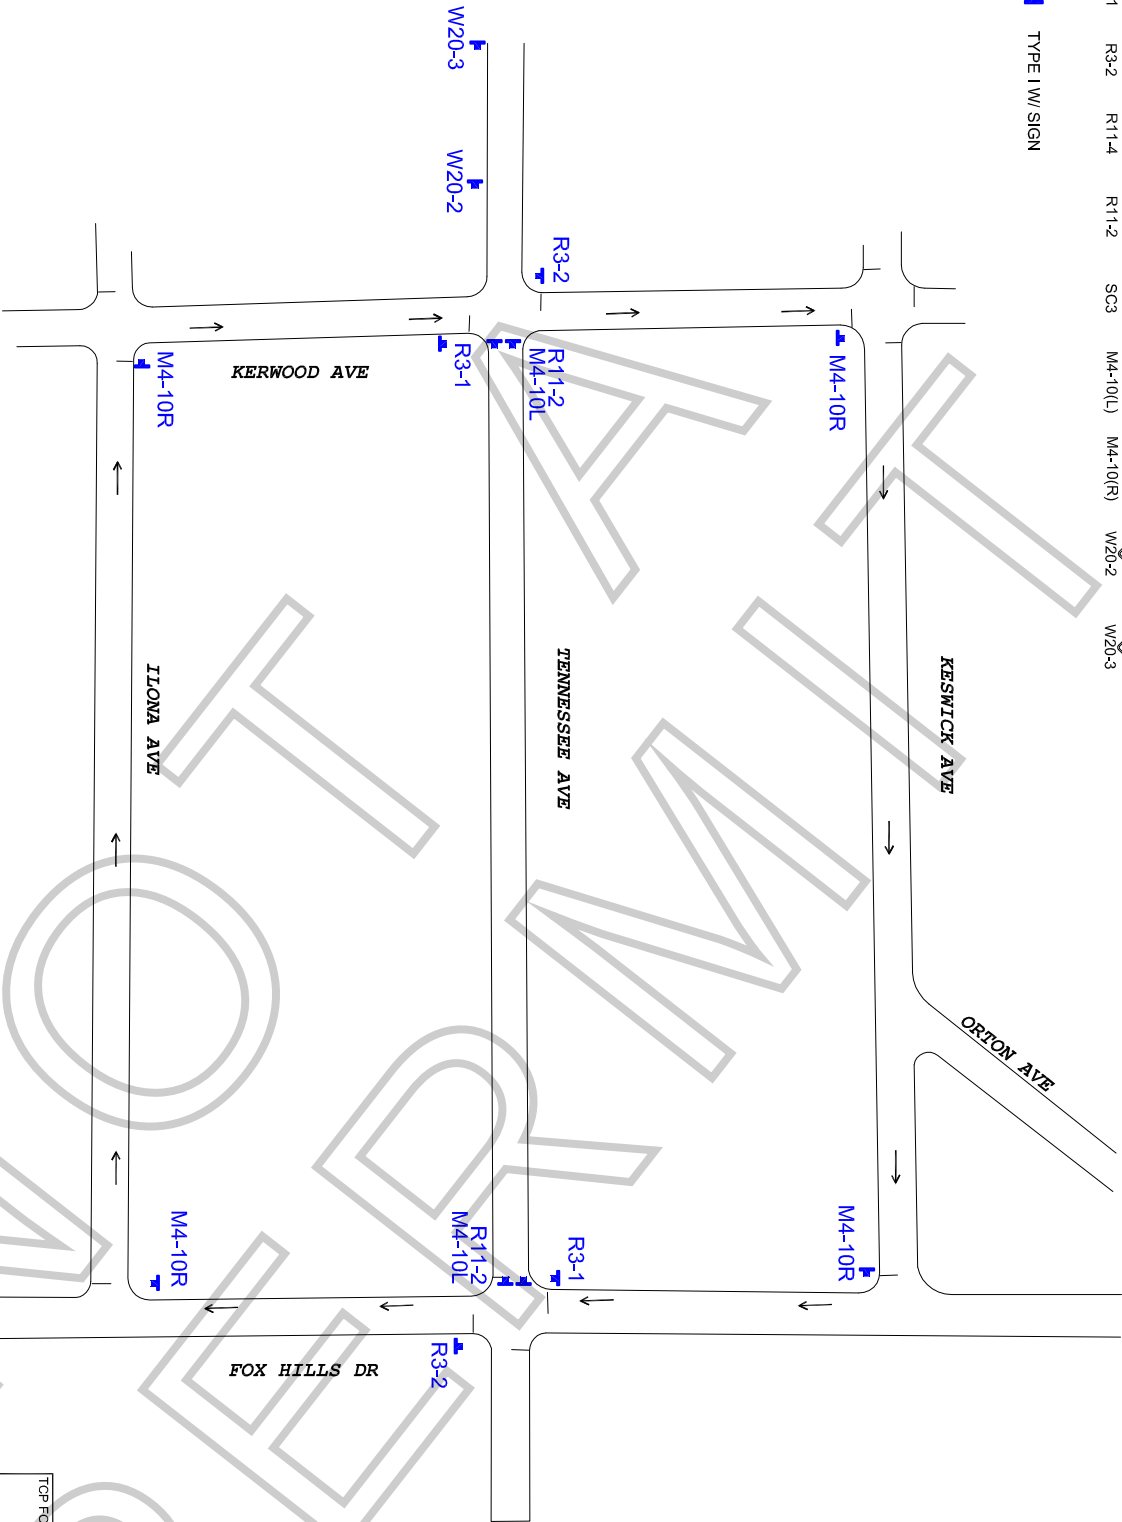

WORK ZONE TRAFFIC CONTROL PLAN
GENERAL NOTES

1. DATE/TIME: 9-26-18 FROM 07:00 HOURS TO 19:00 HOURS.
2. ALL SIGNING, STRIPING, AND TRAFFIC CONTROL DEVICES SHALL CONFORM TO THE (CURRENT) STATE OF CALIFORNIA DEPARTMENT OF TRANSPORTATION (CALTRANS) STANDARD PLANS AND STANDARD SPECIFICATIONS, CALIFORNIA MUTCD, AND ANY ADDENDUMS THERETO, AND AS SHOWN ON THESE PLANS. SYMBOLS AND ABBREVIATIONS USED ARE SHOWN ON CALTRANS STANDARD PLANS.
3. THERE WILL BE NO INTERFERENCE WITH TRAFFIC SIGNALS OR CROSSWALKS.
4. CONES WILL BE 28" MINIMUM HEIGHT AND HAVE REFLECTORIZED SLEEVES FOR NIGHT WORK.
5. POLICE WILL DIRECT TRAFFIC IF NECESSARY.



ALL TRAFFIC CONTROL
WILL BE INSTALLED TO
MEET OR EXCEED TO
THE MINIMUM
REQUIREMENTS

TOP FOR:	
20TH CENTURY FOX: "SINGLE PARENT"	
LOCATION: TENNESSE AVE CLOSURE FOX HILLS DR TO KERWOOD AVE CENTURY CITY, CALIFORNIA	
CONTACT: LUCA MALEPINSKI PH# 617-283-3156 ELISA SMITH PH# 213-763-9000	
JCL TRAFFIC SERVICES (213) 622-9775 C31-CA Lic # 806357	
DATE	REVISIONS
	DRAFTER: MARIO MENJIVAR
	SCALE: N.T.S.
	FILM L.A.: CP